DWG. NO.
Tenth Floor Plan P4-1020

NOTE
ALL DIMENSIONS TO BE CHECKED ON SITE
NO DIMENSIONS TO BE SCALED FROM THIS DRAWING
THIS DRAWING IS TO BE READ IN CONJUNCTION WITH
RELEVANT CONSULTANTS DRAWINGS

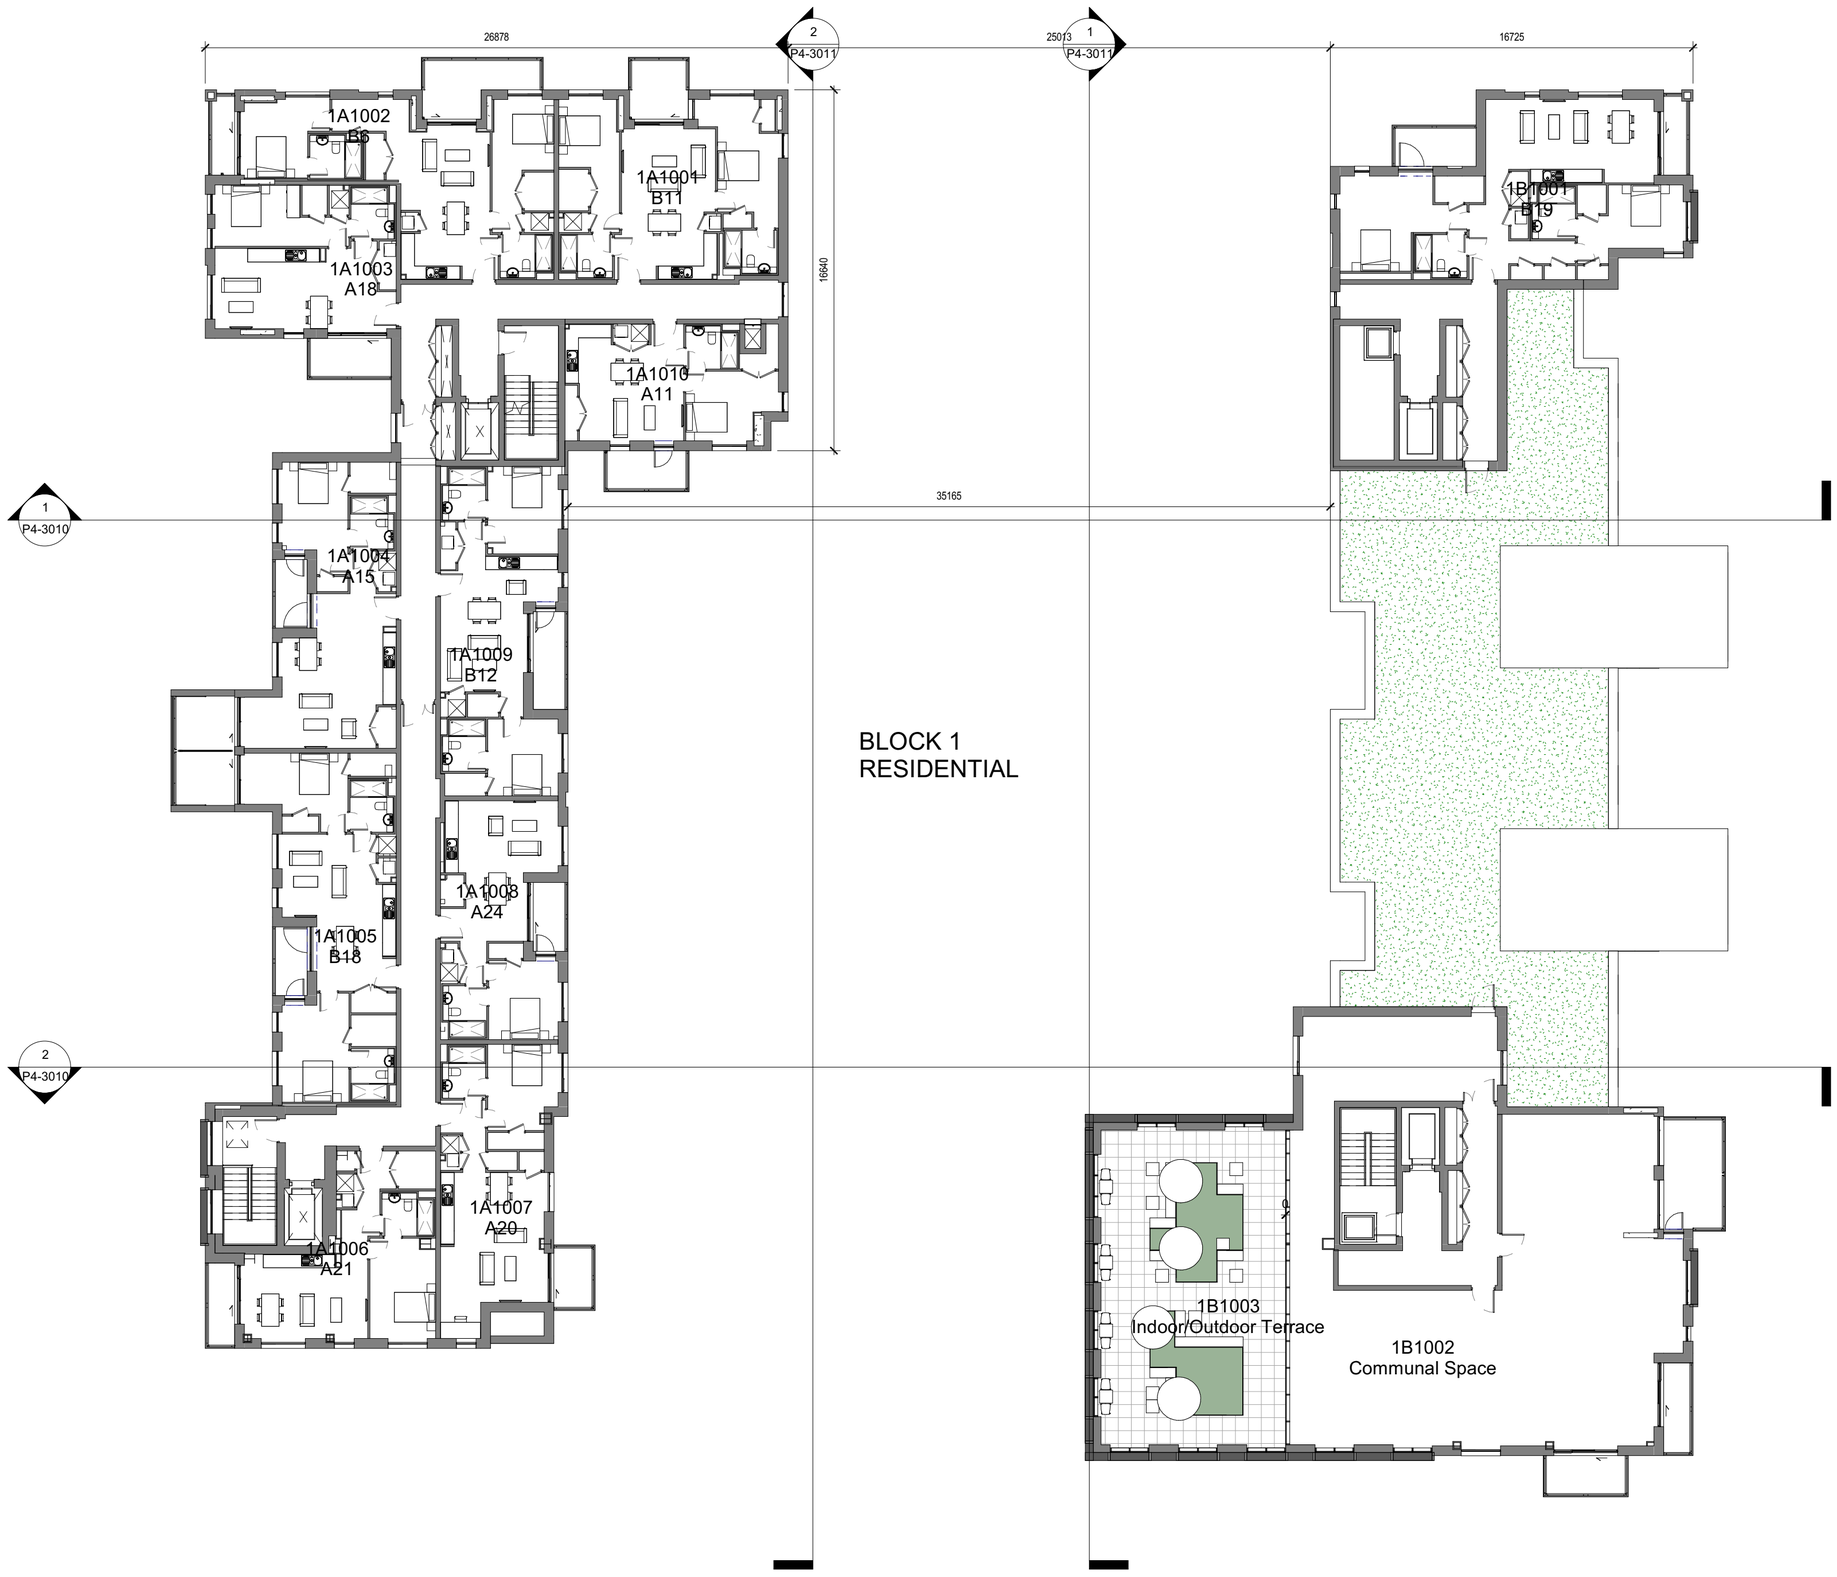

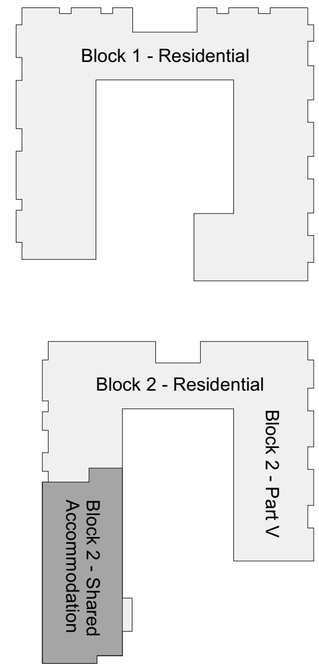

Key Plan
1:1000 @ A1

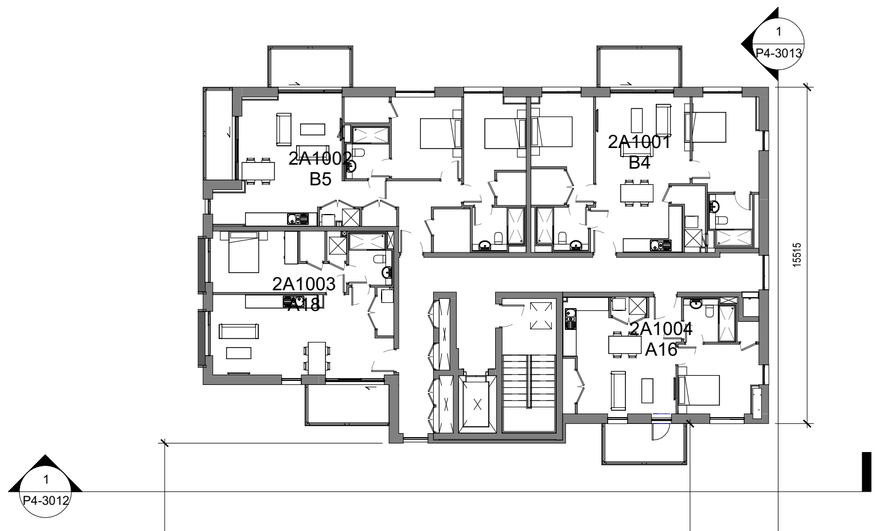

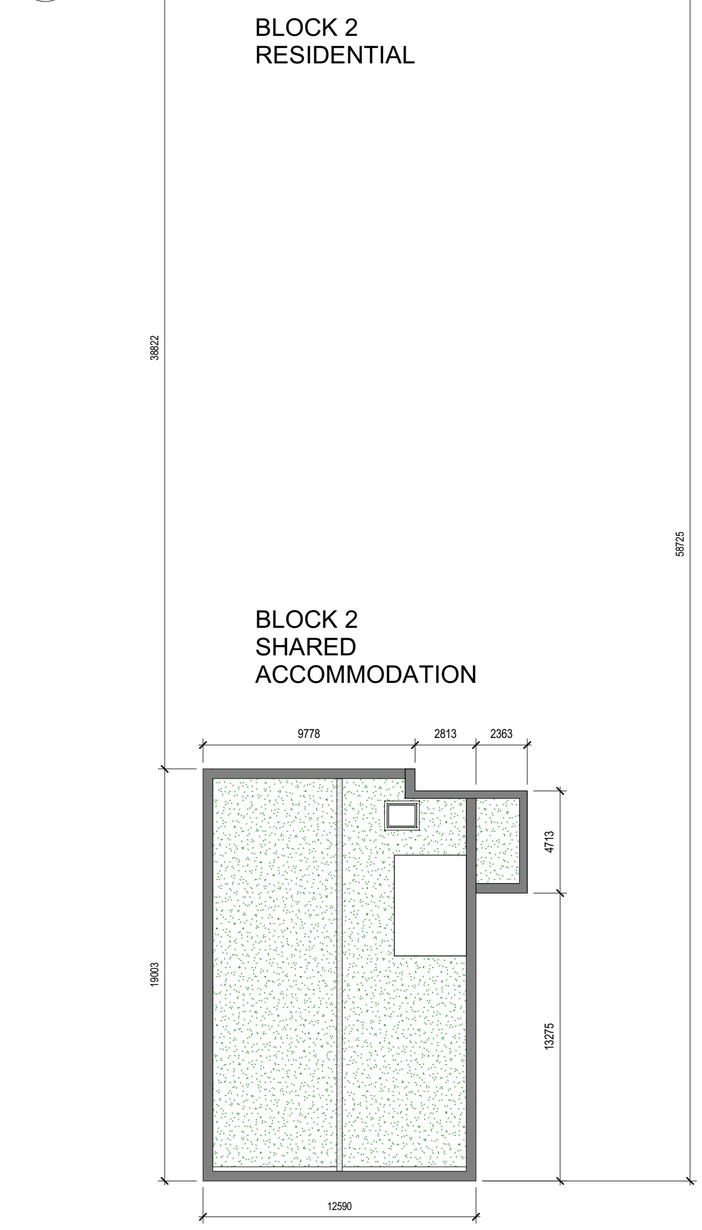

REV	DATE	DESCRIPTION	CHKD	DRW
02	2019 08 02	ISSUE FOR PLANNING	NP	CN
01	2019 03 29	ISSUE FOR PLANNING	NP	SS

ISSUED FOR PLANNING

Henry J Lyons

Architecture + Interiors
henryjlyons.com
+353 1 888 3333
info@henryjlyons.com
51-54 Pearse Street
Dublin D02 KA66

CLIENT
Spencer Place Development Company Limited

PROJECT
Spencer Place Residential City Block 2

DATE	29/03/19
SCALE:	As indicated @A1
DRAWN	BD
CHECKED	NP
MODEL FILE NAME	950291-Spencer Place North-

DRAWING
Tenth Floor Plan

HJL JOB No. 950291
DRAWING NUMBER P4-1020

DRAWING STATUS: S0 ISSUED FOR PLANNING
REVISION 02

COPYRIGHT©

1 **Tenth Floor Plan**
1 : 200